BRUHAT BENGALURU MAHANAGARA PALIKE, YELAHANKA
PROJECTS DIVISION

Bruhat Bengaluru Mahanagara Palike

Name of Work :- Name of Work :-Restoration and Improvements of Channamma and Narayanappa layout, Narayanagowda layout, Basavalingappa layout and surrounding areas in ward no -03 of Yelahanka New town Sub division

(PACKAGE NO-11)

DRAWINGS AND SKETCHS

"SECOND & PART BILL"

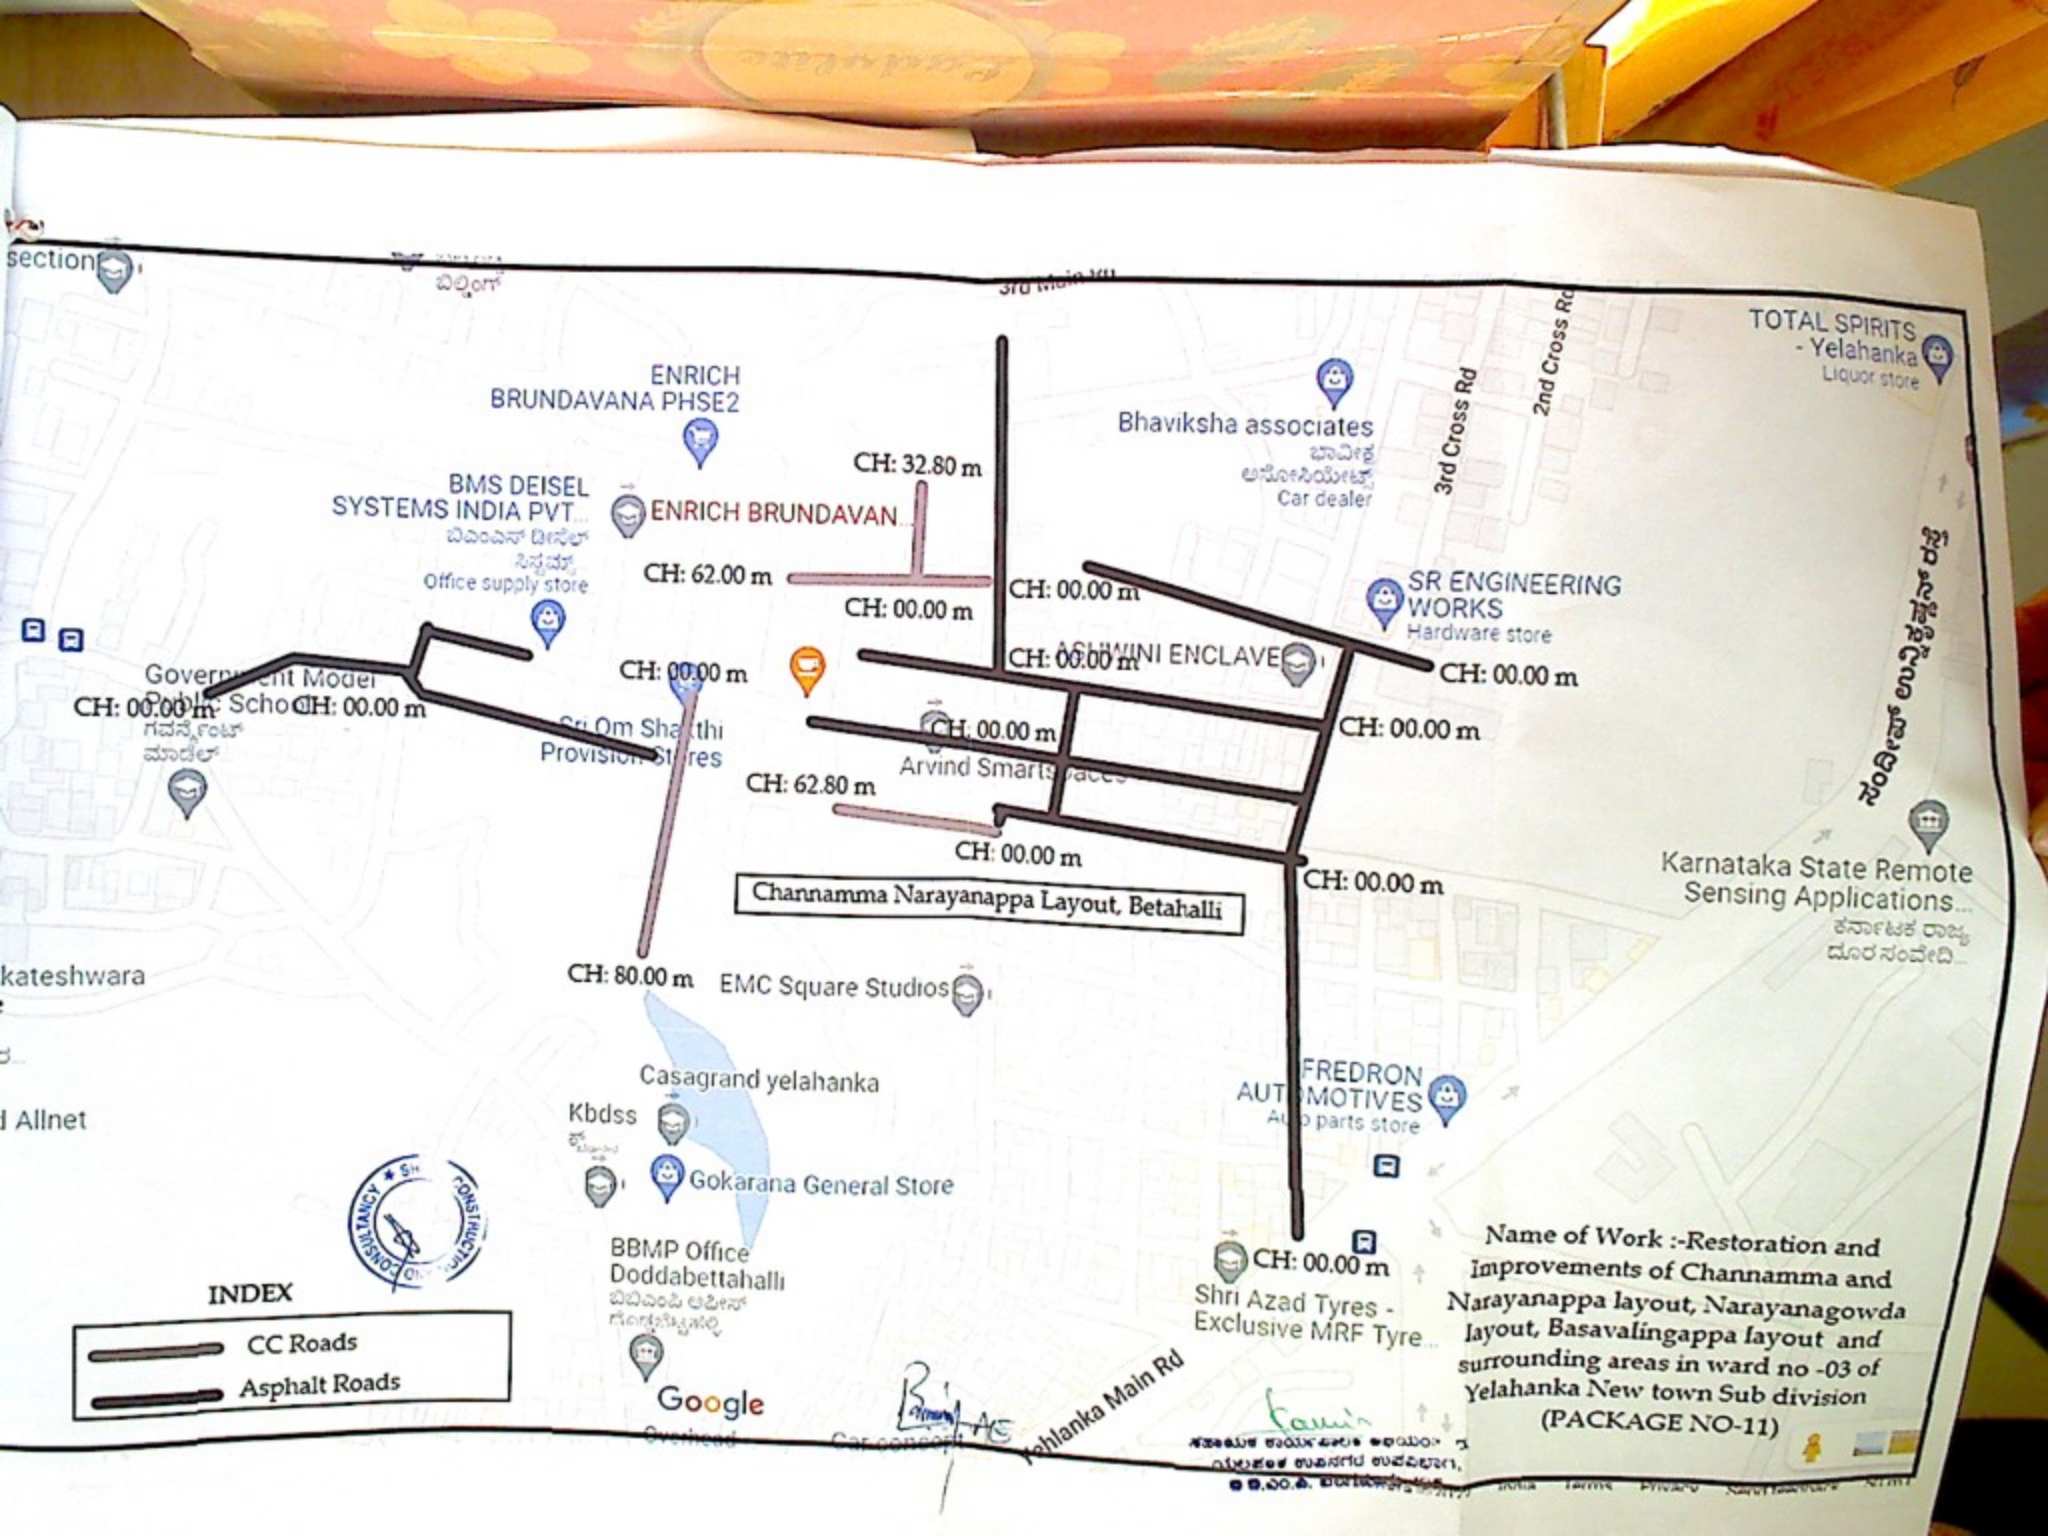
ENRICH BRUNDAVANA PHSE2
BMS DEISEL SYSTEMS INDIA PVT...
Office supply store
ENRICH BRUNDAVAN...
CH: 32.80 m
CH: 62.00 m
CH: 00.00 m
CH: 00.00 m
CH: 00.00 m
CH: 00.00 m
CH: 00.00 m
CH: 00.00 m
CH: 00.00 m
CH: 00.00 m
CH: 62.80 m
CH: 00.00 m
CH: 00.00 m
CH: 80.00 m
CH: 00.00 m
Bhaviksha associates
Car dealer
3rd Cross Rd
2nd Cross Rd
TOTAL SPIRITS - Yelahanka
Liquor store
SR ENGINEERING WORKS
Hardware store
ACHWINI ENCLAVE
Arvind Smartspaces
Channamma Narayanappa Layout, Betahalli
Karnataka State Remote Sensing Applications...
EMC Square Studios
Casagrand yelahanka
Kbdss
Gokarana General Store
BBMP Office Doddabettahalli
Shri Azad Tyres - Exclusive MRF Tyre...
Yelahanka Main Rd
Google
INDEX
CC Roads
Asphalt Roads
Name of Work :-Restoration and Improvements of Channamma and Narayanappa layout, Narayanagowda layout, Basavalingappa layout and surrounding areas in ward no -03 of Yelahanka New town Sub division (PACKAGE NO-11)

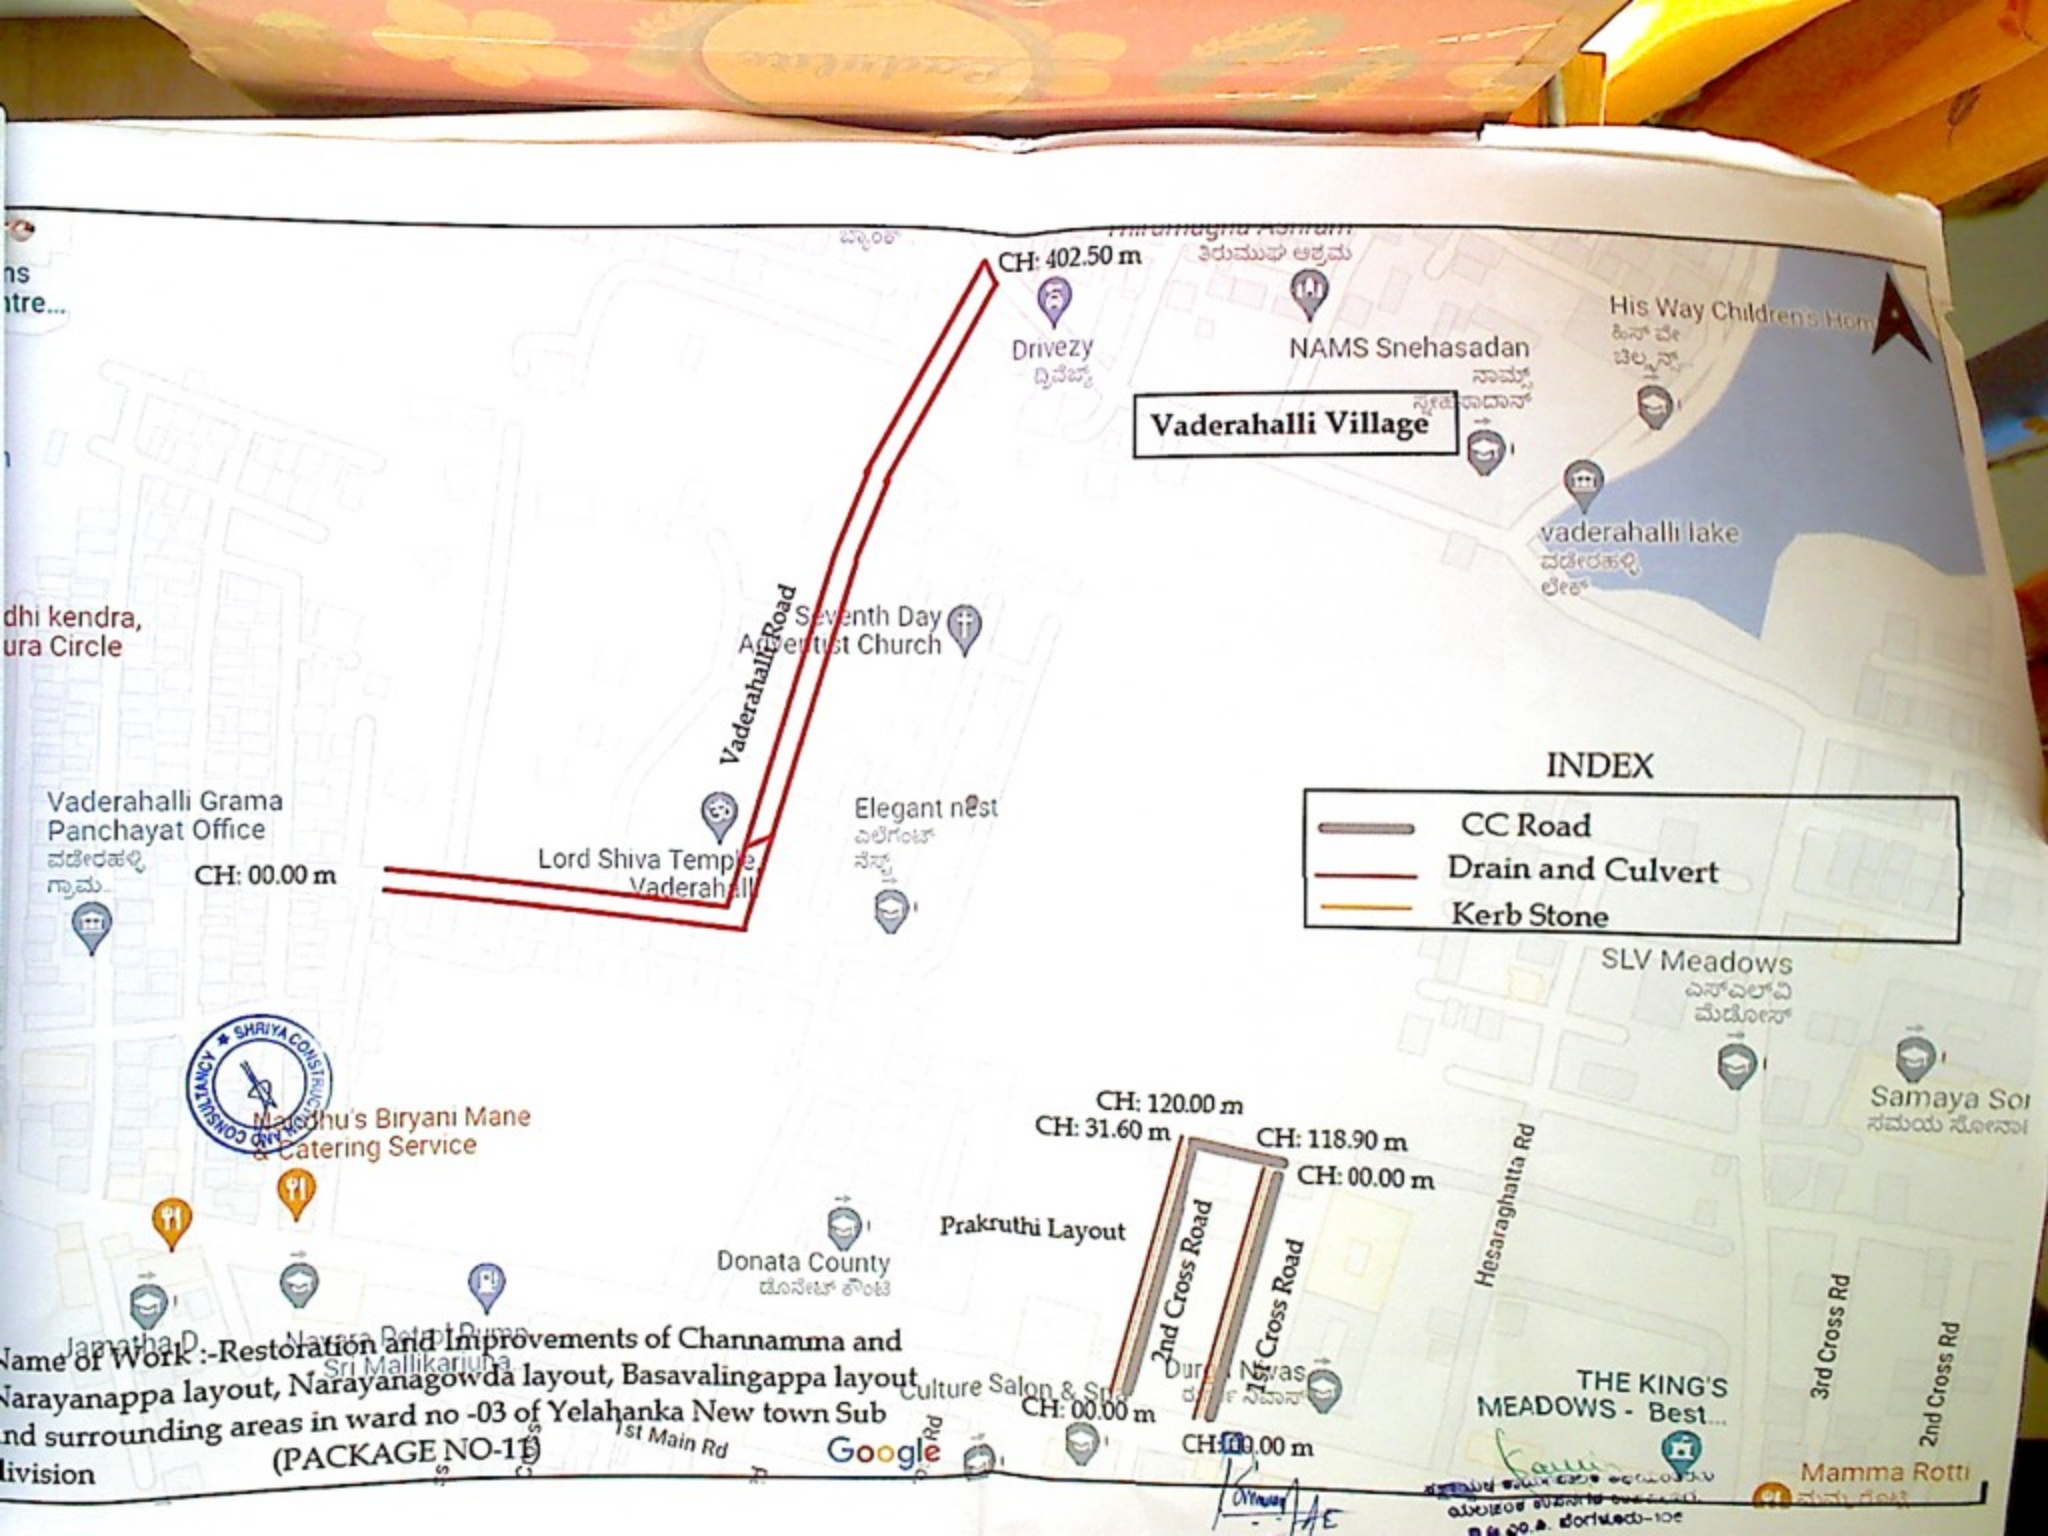

Name of Work :-Restoration and Improvements of Channamma and Narayanappa layout, Narayanagowda layout, Basavalingappa layout and surrounding areas in ward no -03 of Yelahanka New town Sub division (PACKAGE NO-11)

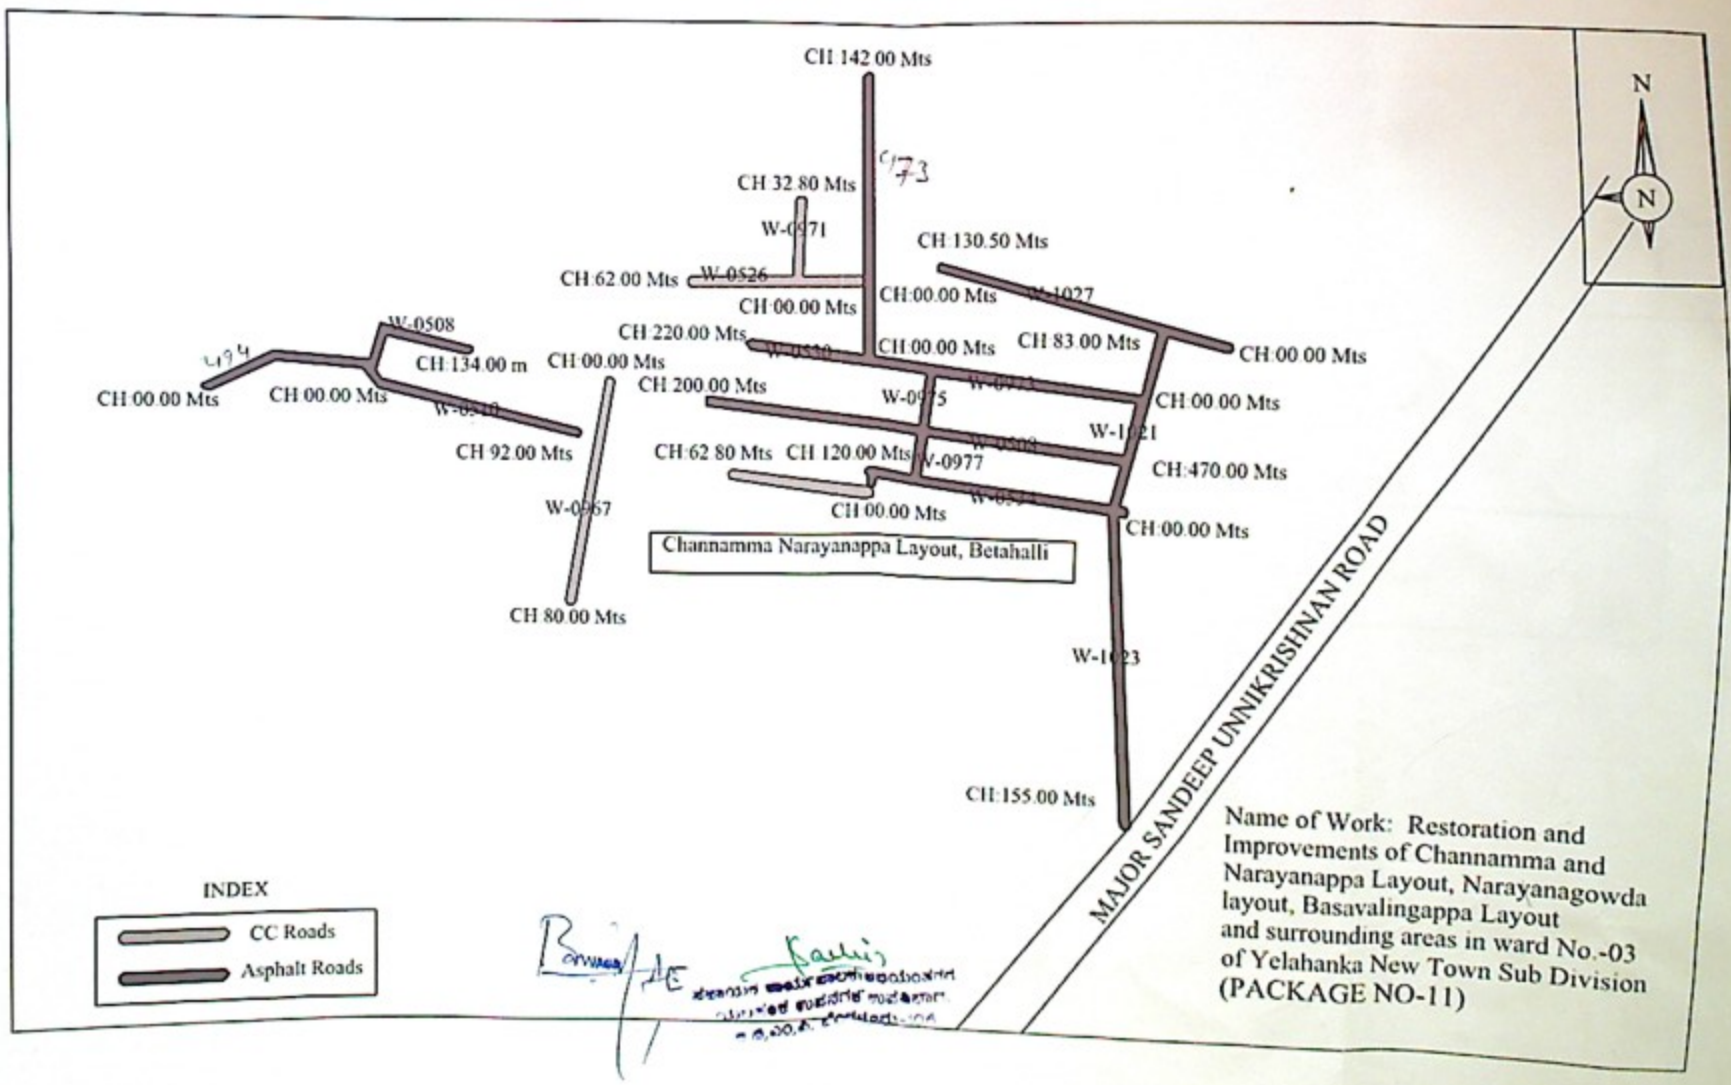
CH 142.00 Mts
CH 32.80 Mts
W-0971
CH 130.50 Mts
CH 62.00 Mts
W-0526
CH 00.00 Mts
CH 00.00 Mts
W-1027
W-0508
CH 220.00 Mts
CH 00.00 Mts
CH 83.00 Mts
CH 00.00 Mts
CH 134.00 m
CH 00.00 Mts
CH 00.00 Mts
CH 200.00 Mts
W-0975
CH 00.00 Mts
W-1021
CH 92.00 Mts
CH 62.80 Mts
CH 120.00 Mts
W-0977
CH 470.00 Mts
W-0967
CH 00.00 Mts
CH 00.00 Mts
Channamma Narayanappa Layout, Betahalli
CH 80.00 Mts
W-1023
CH 155.00 Mts
MAJOR SANDEEP UNNIKRISHNAN ROAD
N
N
INDEX
CC Roads
Asphalt Roads
Name of Work: Restoration and Improvements of Channamma and Narayanappa Layout, Narayanagowda layout, Basavalingappa Layout and surrounding areas in ward No.-03 of Yelahanka New Town Sub Division (PACKAGE NO-11)

MOBILE:9945744759

Name of Work: Restoration and Improvements of Channamma and Narayanappa Layout, Narayanagowda layout, Basavalingappa Layout and surrounding areas in ward No.-03 of Yelahanka New Town Sub Division
(PACKAGE NO-11)